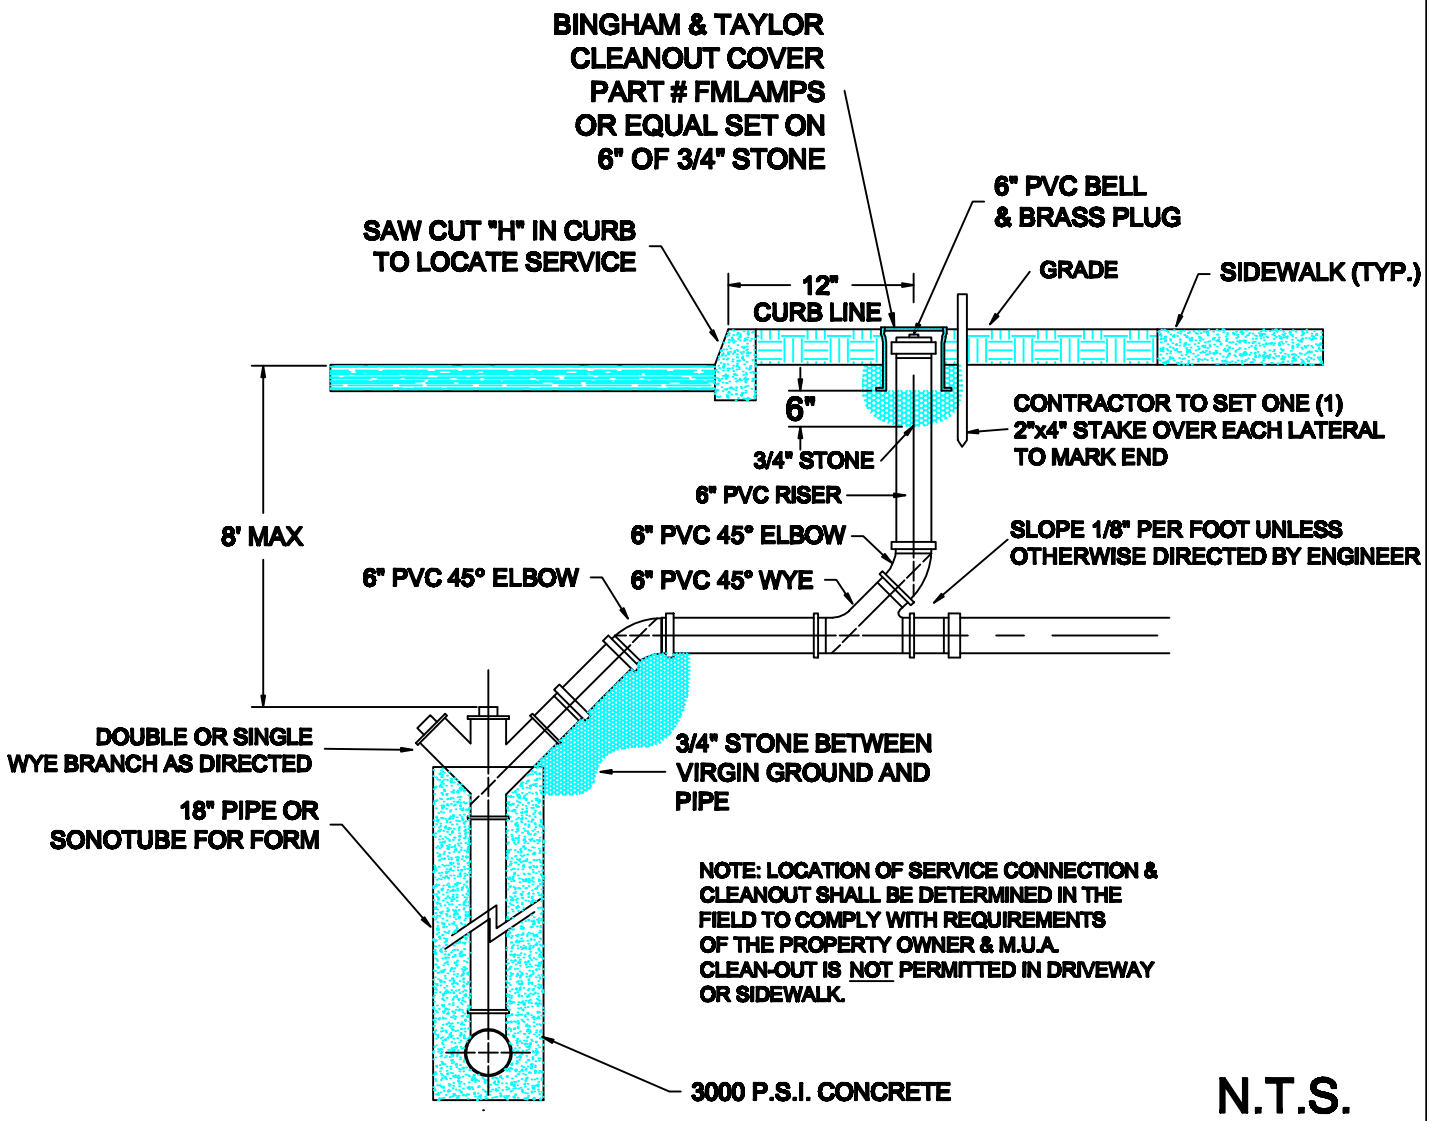

DEEP HOUSE SERVICE LATERAL

JACKSON TOWNSHIP M.U.A.

NO.	DATE REVISED
5	
4	
3	
2	
1	MARCH 2010
DRAWN FEB 2003	
SHEET	12 OF 20